EXHIBIT

tabbies

1

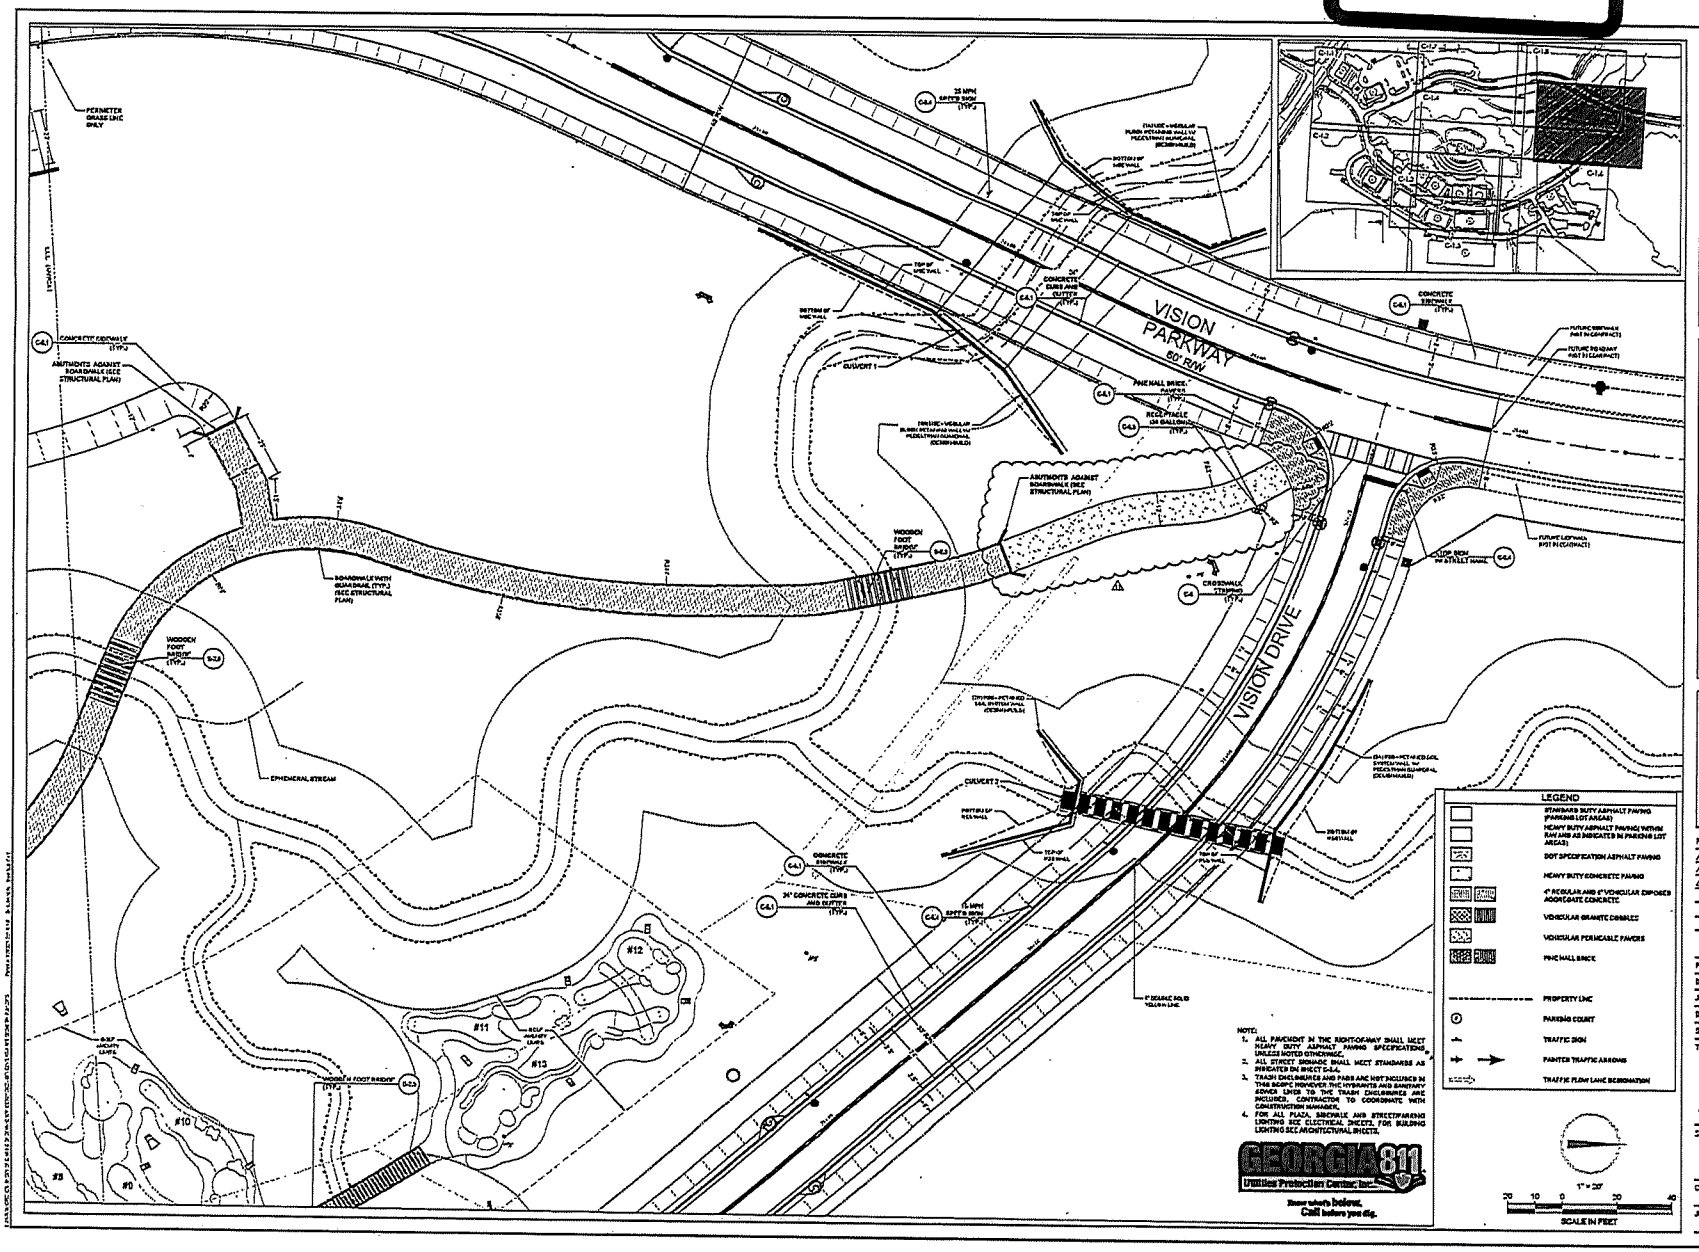

ENGINEER:

FORESITE group

DEVELOPER:

CITY CENTER

CITY OF CUMMING
100 MAIN STREET, CUMMING GA 30040
770-781-3010
CONTACT: PHIL HIGGINS

PROJECT:

CUMMING CITY CENTER

CONSTRUCTION DOCUMENTS

CANTON HWY, CITY OF CUMMING, GA
LAND LOT# 1128, 1127 & 1126, DISTRICT 3, SECTION 1
PARCEL #'S 096 025 - 096 026 - 096 027 - 096 028 - 014 051,

SEAL:

REVISIONS	DATE
CONFORMED SET	11/06/2020
ASI # 3	01/06/2021
ASI # 18	11/10/2021

PROJECT MANAGER:	JVW
DRAWING BY:	SSH
JURISDICTION:	CUMMING, GA
DATE:	05/15/2020
SCALE:	1" = 20'
TITLE:	

SITE GEOMETRY PLAN (9 OF 9)

SHEET NUMBER:

C-1.9

COMMENTS: RELEASED FOR CONSTRUCTION

JOB/PLE NUMBER: 1276.001