EXHIBIT

tabbies'

1

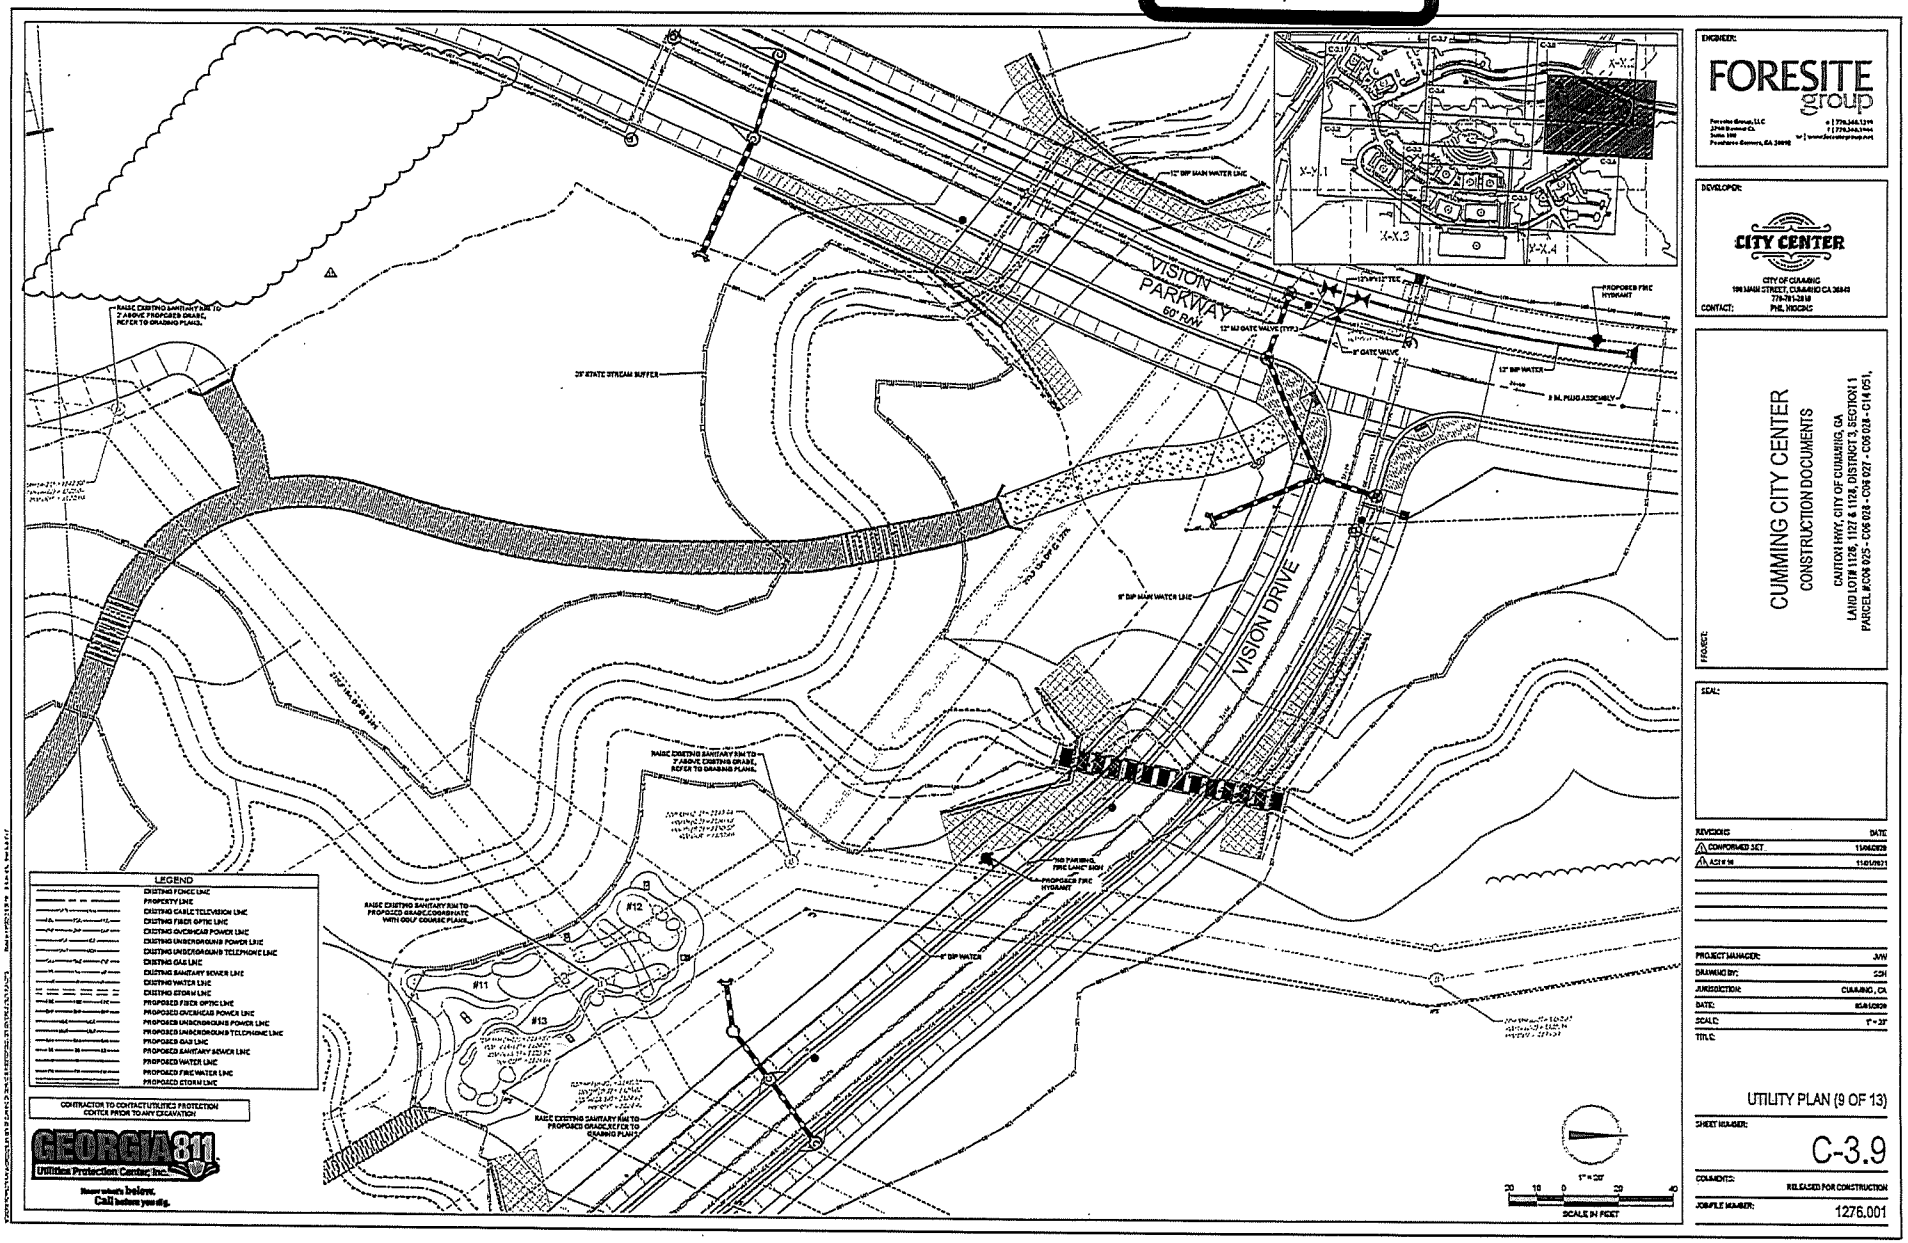

ENGINEER:

FORESITE group

DEVELOPER:

CITY CENTER

CITY OF CUMMING
100 MAIN STREET, CUMMING GA 30040
770-781-2010
CONTACT: PHIL HOGINS

PROJECT:

CUMMING CITY CENTER

CONSTRUCTION DOCUMENTS

CANTON HWY, CITY OF CUMMING, GA
LAND LOT# 1126, 1127 & 1128, DISTRICT 3, SECTION 1
PARCEL #'S# 025 - 026 028 - 026 027 - 026 028 - 014 051,

SEAL:

REVISIONS	DATE
1 CONFORMED SET	11/06/2020
2 ACI # 16	11/01/2021

PROJECT MANAGER:	JW
DRAWING BY:	ZSH
JURISDICTION:	CUMMING, GA
DATE:	05/15/2020
SCALE:	1" = 20'
TITLE:	

UTILITY PLAN (9 OF 13)

SHEET NUMBER:

C-3.9

COMMENTS: RELEASED FOR CONSTRUCTION

JOB/FILE NUMBER: 1276.001